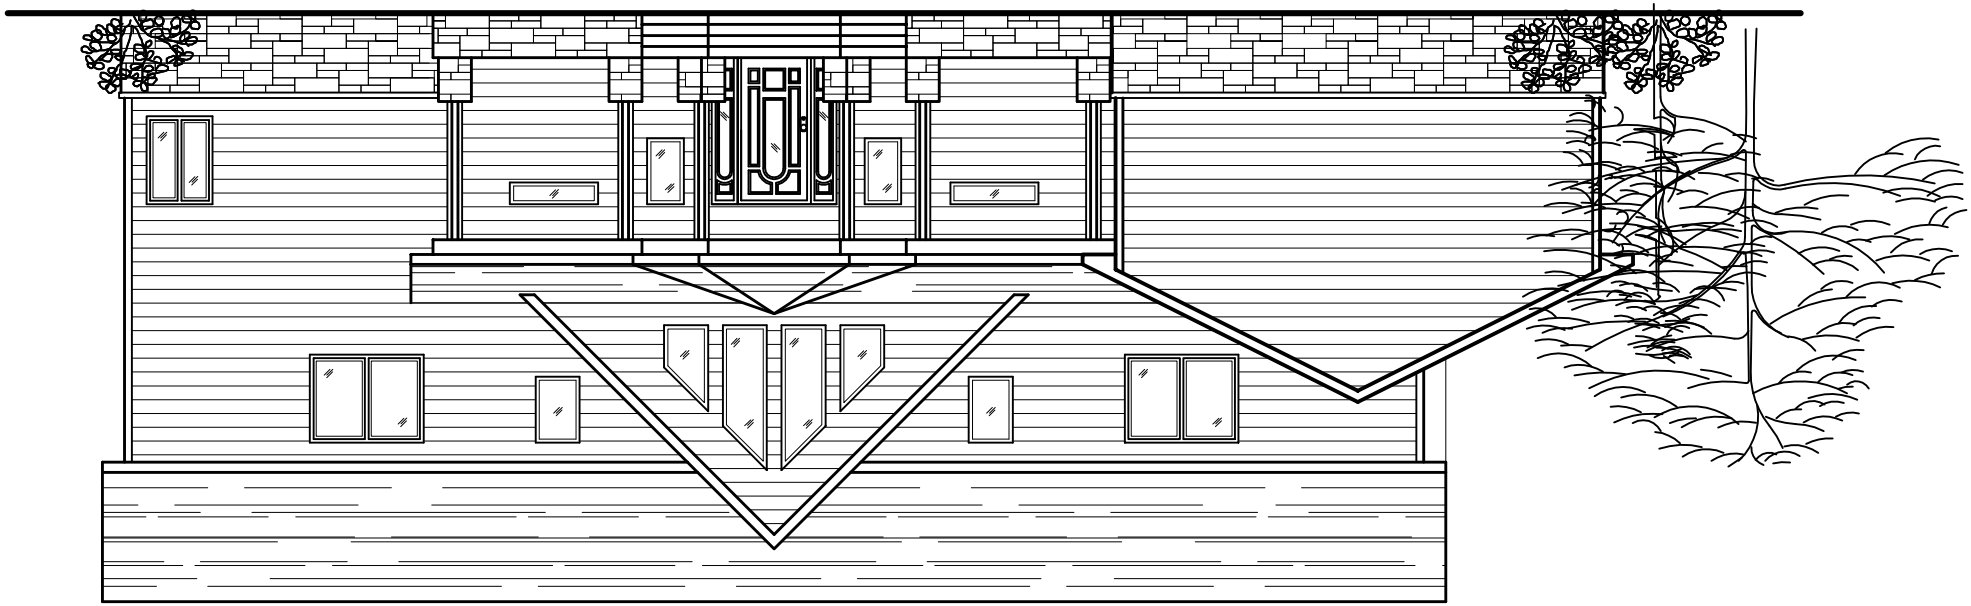

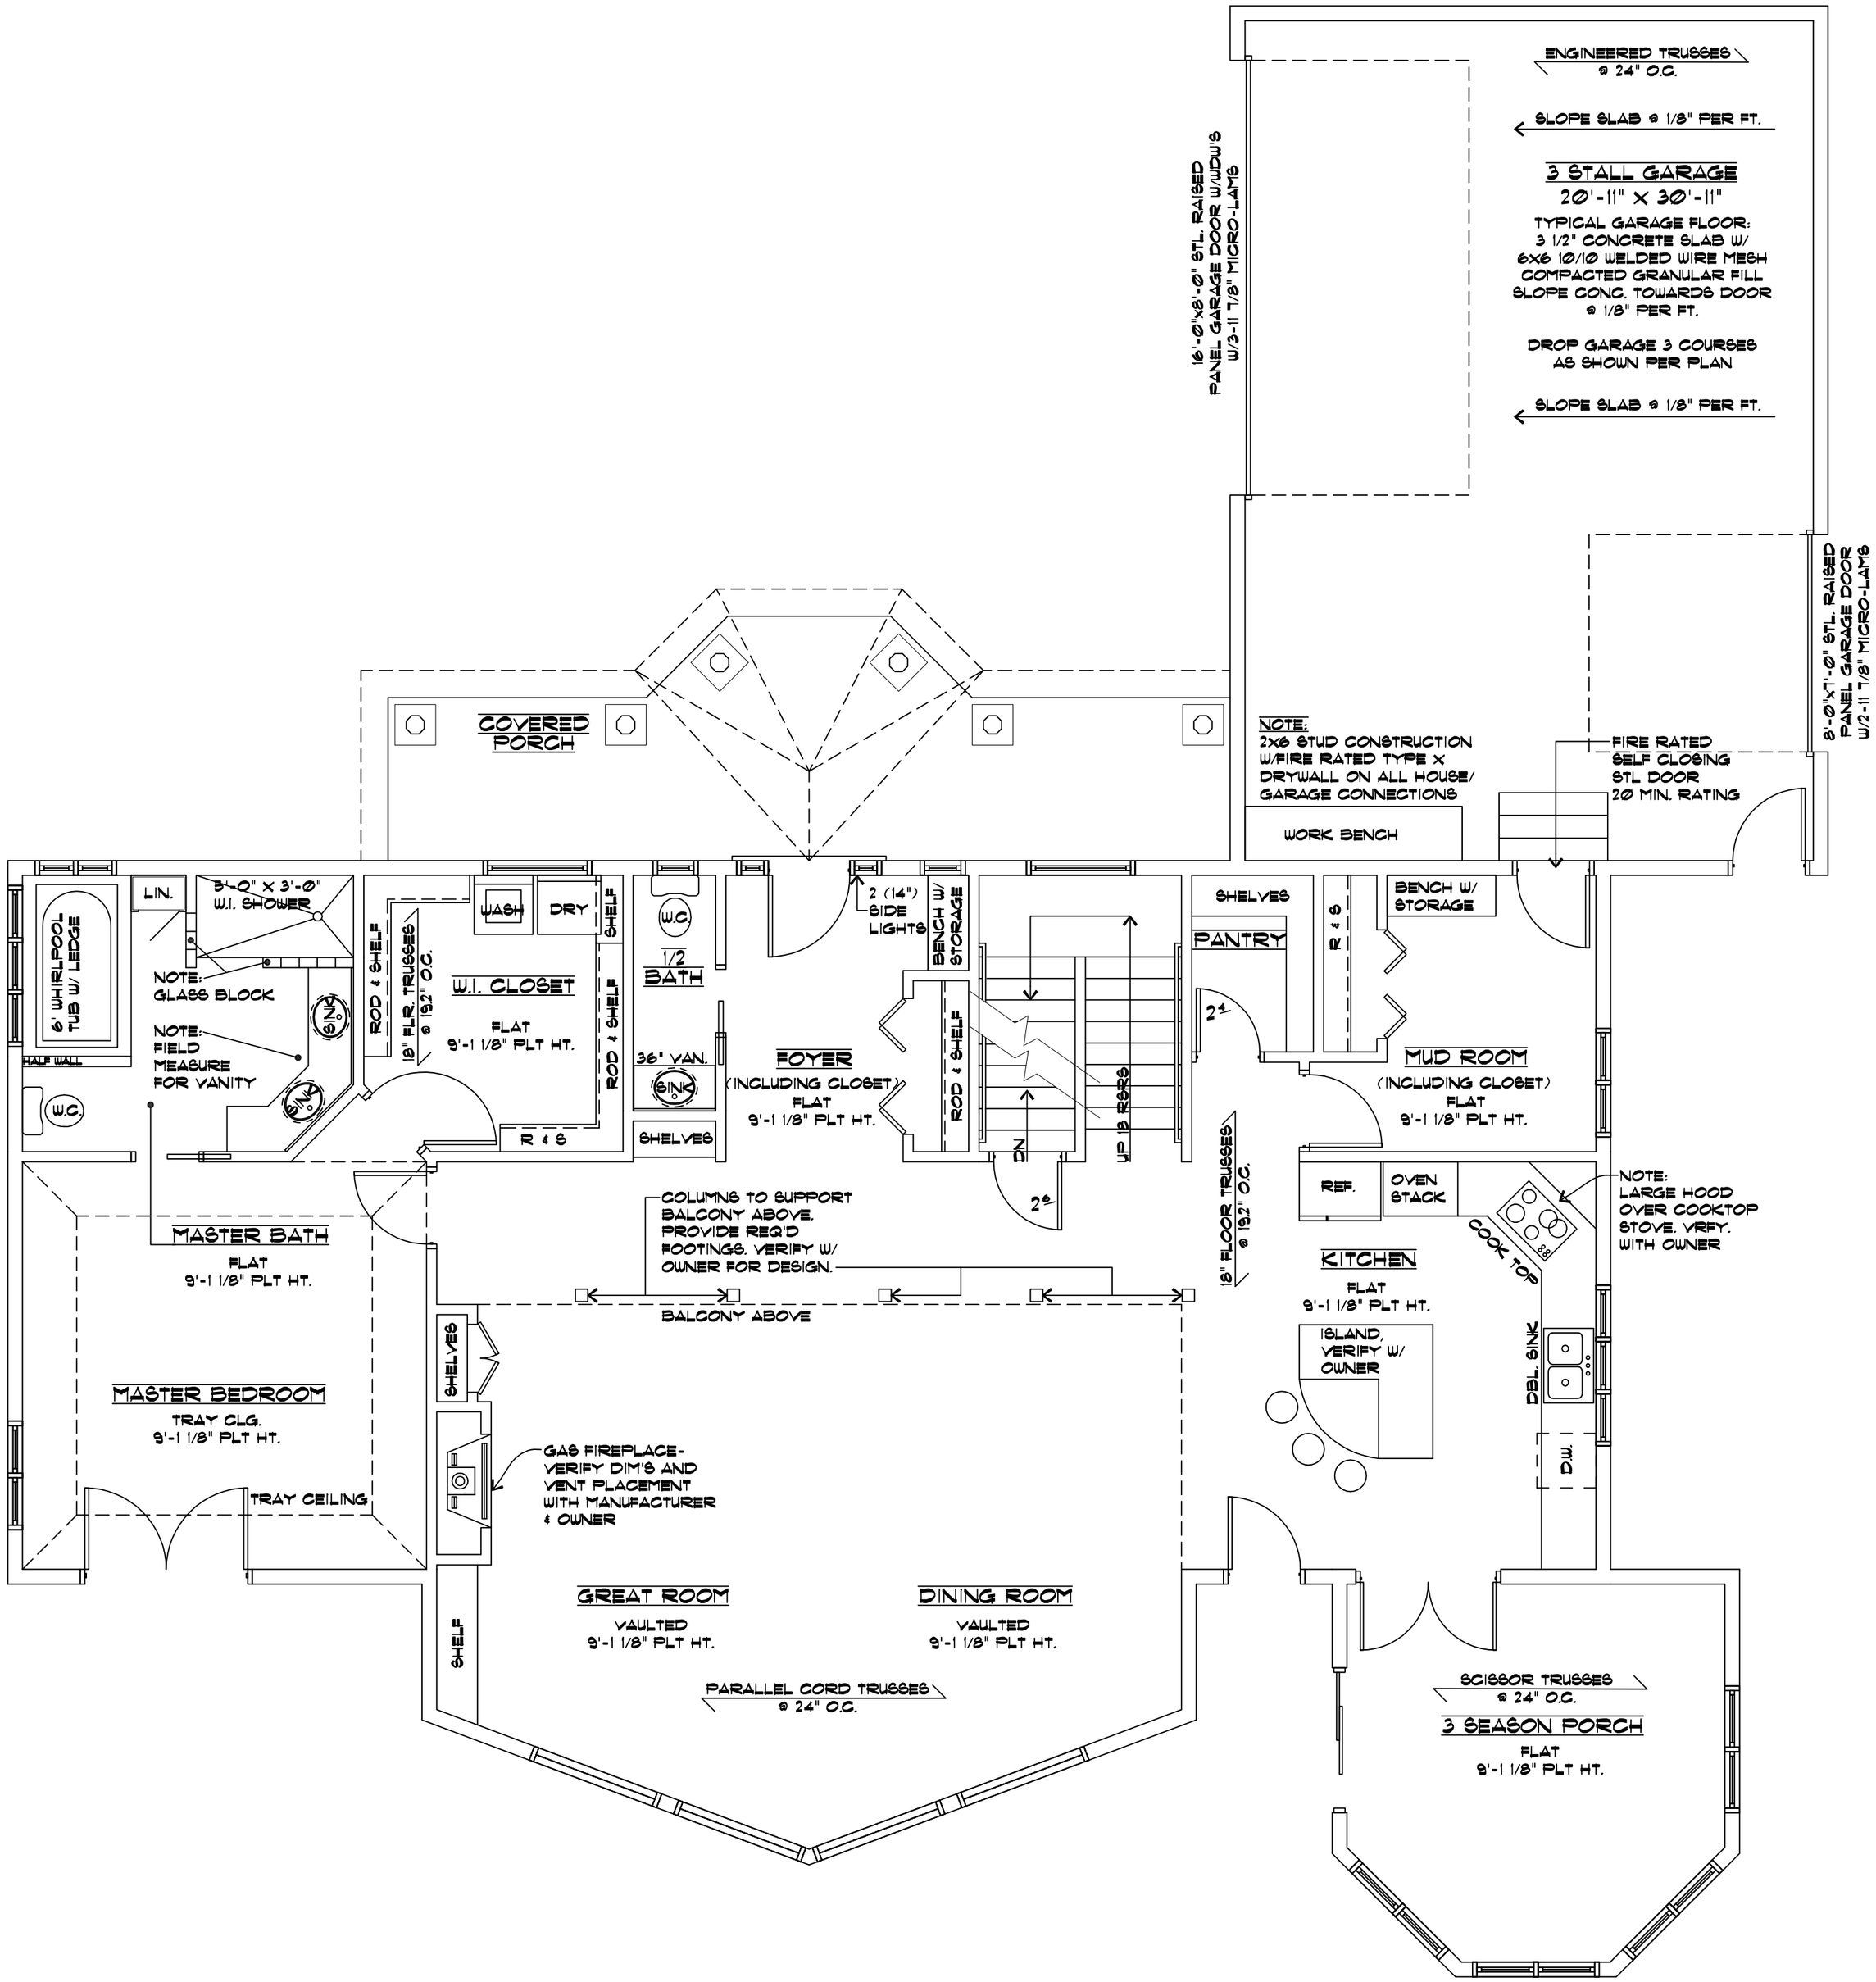
ENGINEERED TRUSSES @ 24" O.C.
SLOPE SLAB @ 1/8" PER FT.
3 STALL GARAGE
20'-11" X 30'-11"
TYPICAL GARAGE FLOOR:
3 1/2" CONCRETE SLAB W/
6X6 10/10 WELDED WIRE MESH
COMPACTED GRANULAR FILL
SLOPE CONC. TOWARDS DOOR
@ 1/8" PER FT.
DROP GARAGE 3 COURSES
AS SHOWN PER PLAN
SLOPE SLAB @ 1/8" PER FT.
16'-0"X8'-0" STL. RAISED
PANEL GARAGE DOOR W/WDW'S
W/3-11 7/8" MICRO-LAMS
8'-0"X7'-0" STL. RAISED
PANEL GARAGE DOOR
W/2-11 7/8" MICRO-LAMS
COVERED PORCH
NOTE:
2X6 STUD CONSTRUCTION
W/FIRE RATED TYPE X
DRYWALL ON ALL HOUSE/
GARAGE CONNECTIONS
FIRE RATED
SELF CLOSING
STL DOOR
20 MIN. RATING
WORK BENCH
6' WHIRLPOOL
TUB W/ LEDGE
LIN.
3'-0" X 3'-0"
W.I. SHOWER
NOTE:
GLASS BLOCK
NOTE:
FIELD
MEASURE
FOR VANITY
HALF WALL
W.C.
SINK
ROD & SHELF
18" FLR. TRUSSES @ 19.2" O.C.
W.I. CLOSET
FLAT
9'-1 1/8" PLT HT.
WASH
DRY
SHELF
ROD & SHELF
R & S
W.C.
1/2 BATH
36" VAN.
SINK
SHELVES
2 (14") SIDE LIGHTS
BENCH W/ STORAGE
FOYER
(INCLUDING CLOSET)
FLAT
9'-1 1/8" PLT HT.
ROD & SHELF
DN
UP 13 RISERS
2ND
SHELVES
PANTRY
R & S
BENCH W/ STORAGE
MUD ROOM
(INCLUDING CLOSET)
FLAT
9'-1 1/8" PLT HT.
18" FLOOR TRUSSES @ 19.2" O.C.
REF.
OVEN STACK
COOK TOP
NOTE:
LARGE HOOD
OVER COOKTOP
STOVE. VRFY.
WITH OWNER
KITCHEN
FLAT
9'-1 1/8" PLT HT.
ISLAND,
VERIFY W/
OWNER
DBL. SINK
D.W.
COLUMNS TO SUPPORT
BALCONY ABOVE.
PROVIDE REQ'D
FOOTINGS. VERIFY W/
OWNER FOR DESIGN.
BALCONY ABOVE
MASTER BATH
FLAT
9'-1 1/8" PLT HT.
MASTER BEDROOM
TRAY CLG.
9'-1 1/8" PLT HT.
TRAY CEILING
SHELVES
GAS FIREPLACE-
VERIFY DIM'S AND
VENT PLACEMENT
WITH MANUFACTURER
& OWNER
SHELF
GREAT ROOM
VAULTED
9'-1 1/8" PLT HT.
DINING ROOM
VAULTED
9'-1 1/8" PLT HT.
PARALLEL CORD TRUSSES @ 24" O.C.
SCISSOR TRUSSES @ 24" O.C.
3 SEASON PORCH
FLAT
9'-1 1/8" PLT HT.